THIS SHEET HAS BEEN REVISED USING COMPUTER AIDED DRAFTING/DESIGN. (CADD)

THIS SHEET IS A SCANNED COPY OF THE TAX MAP PREPARED BY REMINGTON & VERNICK ENGINEERS DATED DECEMBER 1986. THE ORIGINAL APPROVED MAP IS ON FILE AT CME ASSOCIATES, HOWELL, NEW JERSEY.

REVISION		
DATE	L.S. NAME	LIC. #
FEB. 1992	THOMAS CRADER	21782
APRIL 1992	THOMAS CRADER	21782
JAN. 1993	THOMAS CRADER	21782
SEPT. 2000	THOMAS CRADER	21782
JULY 2009	MICHAEL MCGURL	38338
JAN. 2016	CHARLES E. ADAMSON	42627
NOV. 2018	CHARLES E. ADAMSON	42627
APRIL 2019	CHARLES E. ADAMSON	42627
APRIL 2020	CHARLES E. ADAMSON	42627
SEPT. 2020	CHARLES E. ADAMSON	42627

BLOCK NUMBER	LOT NUMBER	CONDO QUALIFIER	SQUARE FOOTAGE
16	20.101	C.A1	660 SF.
16	20.103	C.B1	660 SF.
16	20.105	C.A2	660 SF.
16	20.107	C.B2	660 SF.
16	20.701	C.A1	589 SF.
16	20.703	C.B3	1116 SF
16	20.703A	C.A2	372 SF

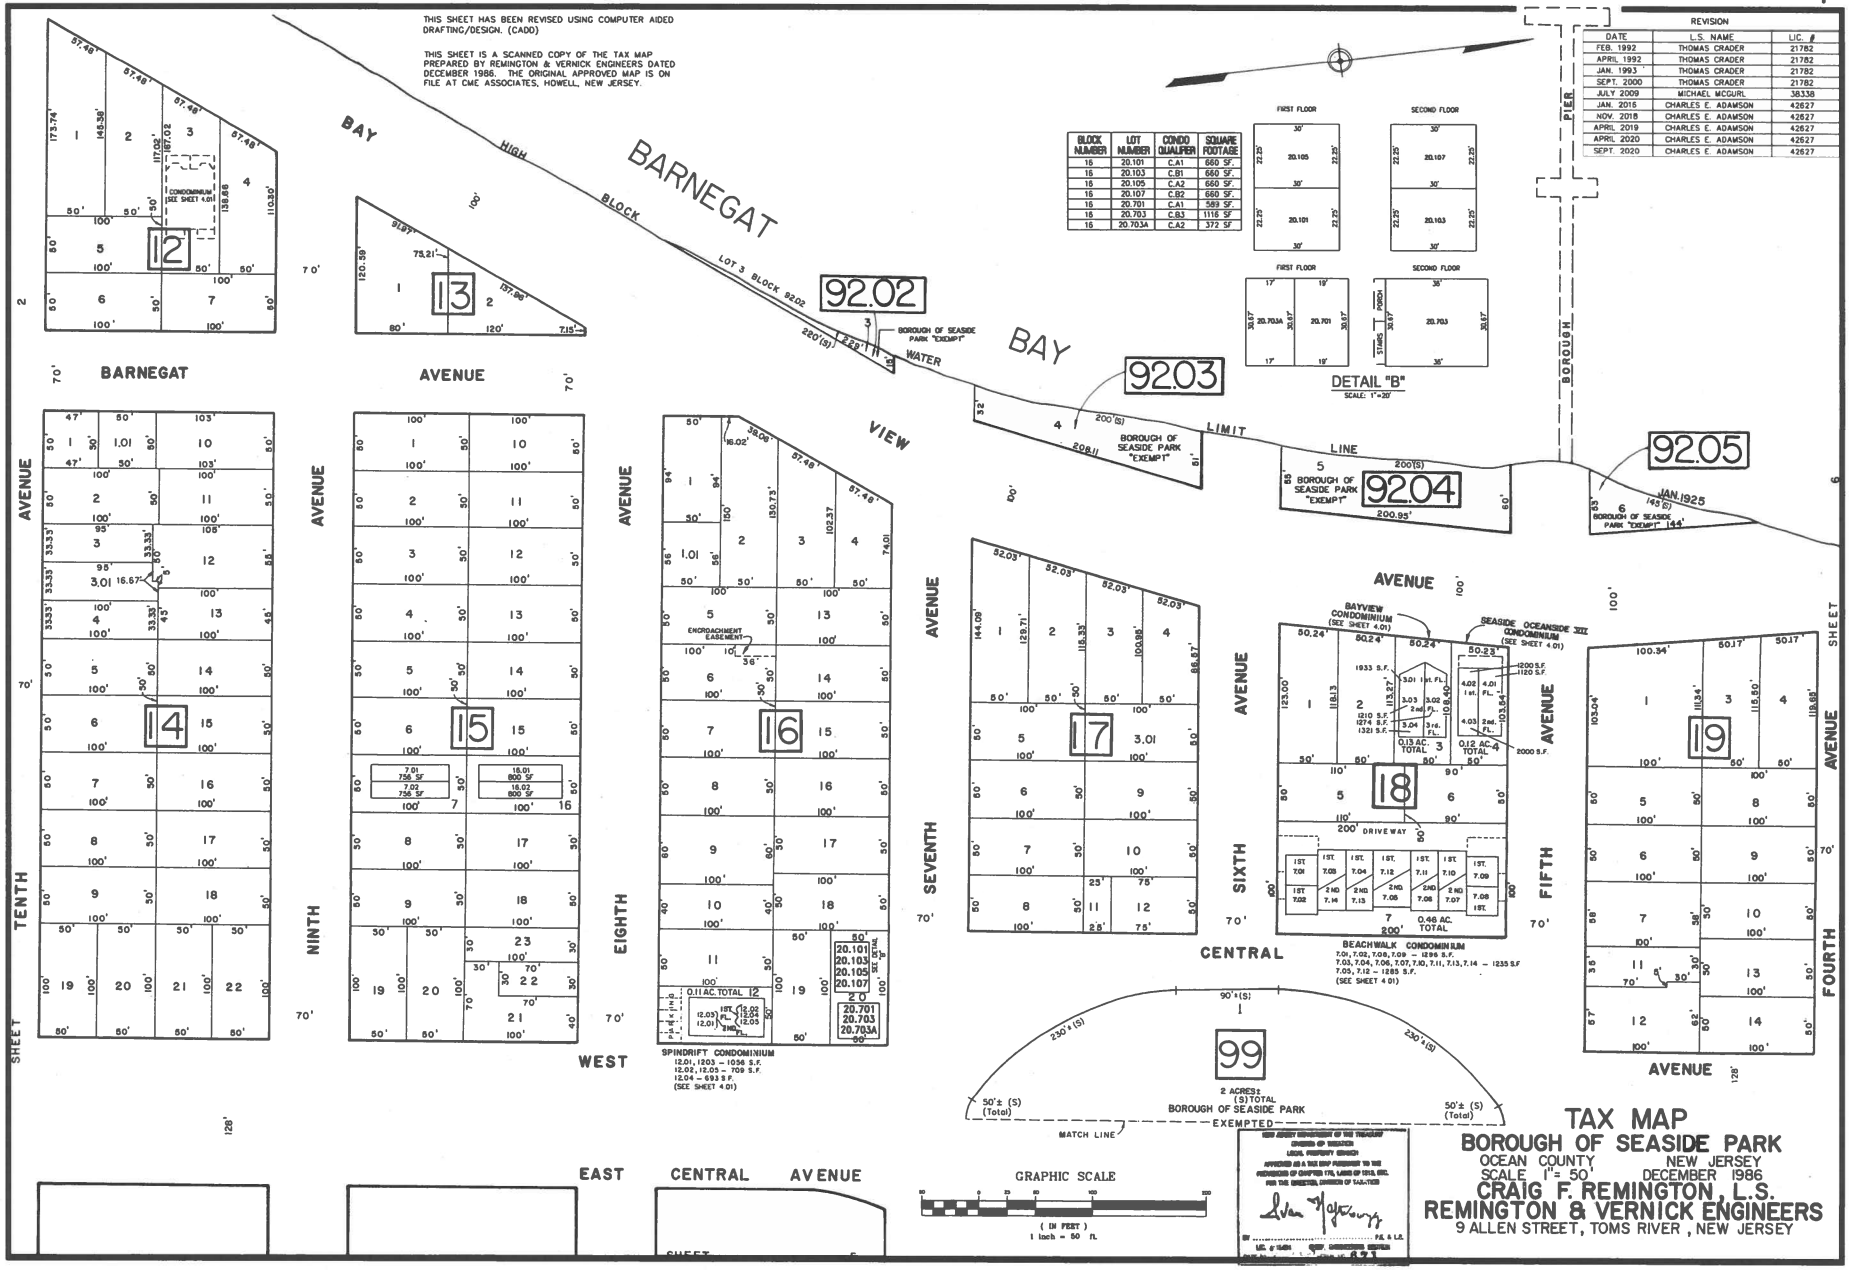

TAX MAP
BOROUGH OF SEASIDE PARK
OCEAN COUNTY NEW JERSEY
SCALE 1" = 50' DECEMBER 1986
CRAIG F. REMINGTON, L.S.
REMINGTON & VERNICK ENGINEERS
9 ALLEN STREET, TOMS RIVER, NEW JERSEY