REVISION			
DATE	L.S. NAME	LIC. #
JAN. 1993	THOMAS CRADER	21782
SEPT. 2000	THOMAS CRADER	21782
JULY 2009	MICHAEL MCGURL	38338
JAN. 2016	CHARLES E. ADAMSON	42627
NOV. 2018	CHARLES E. ADAMSON	42627
MAR. 2021	CHARLES E. ADAMSON	42627
NOV. 2023	CHARLES E. ADAMSON	42627

REVISION		
DATE	L.S. NAME	LIC. #
APRIL 2024	CHARLES E. ADAMSON	42627

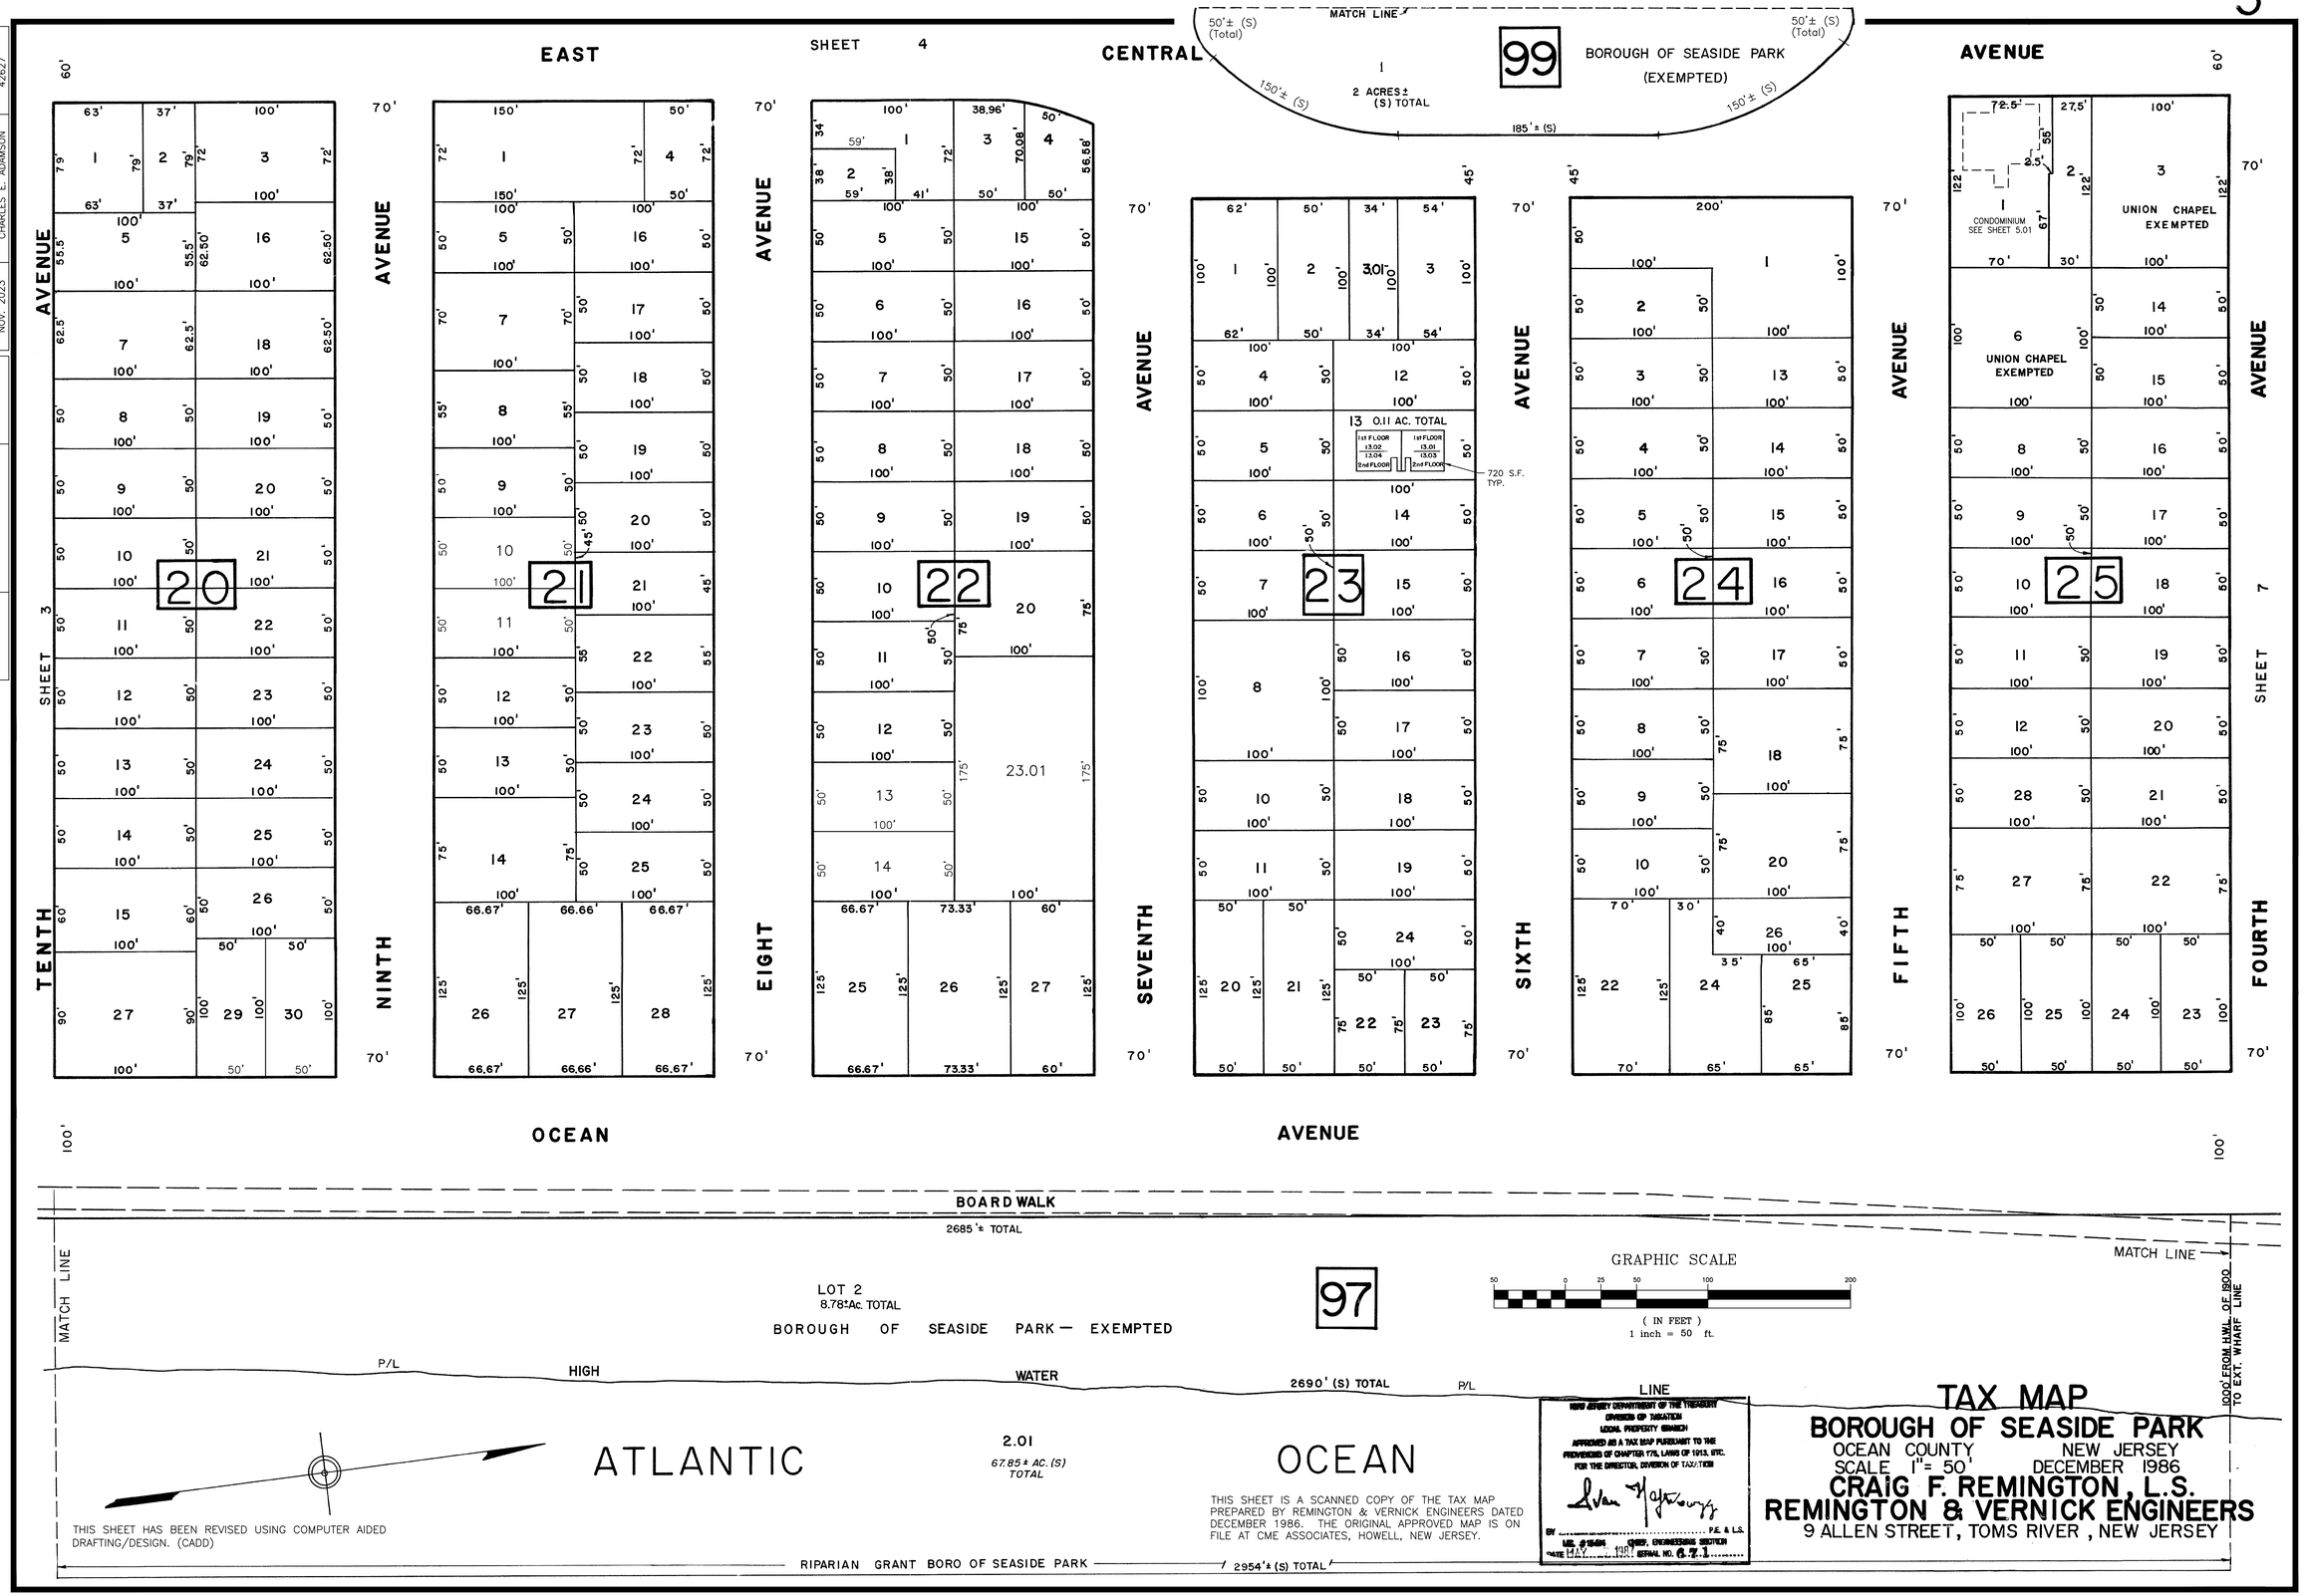

THIS SHEET HAS BEEN REVISED USING COMPUTER AIDED DRAFTING/DESIGN. (CADD)

THIS SHEET IS A SCANNED COPY OF THE TAX MAP PREPARED BY REMINGTON & VERNICK ENGINEERS DATED DECEMBER 1986. THE ORIGINAL APPROVED MAP IS ON FILE AT CME ASSOCIATES, HOWELL, NEW JERSEY.

NEW JERSEY DEPARTMENT OF THE TREASURY
DIVISION OF TAXATION
LOCAL PROPERTY BRANCH
APPROVED AS A TAX MAP PURSUANT TO THE PROVISIONS OF CHAPTER 176, LAWS OF 1913, ETC.
FOR THE DIRECTOR, DIVISION OF TAXATION
BY ..... P.E. & L.S.
LIC. # 15494 CHIEF, ENGINEERING SECTION
DATE MAY 1991 SERIAL NO. 6-7-1

TAX MAP
BOROUGH OF SEASIDE PARK
OCEAN COUNTY NEW JERSEY
SCALE 1" = 50' DECEMBER 1986
CRAIG F. REMINGTON, L.S.
REMINGTON & VERNICK ENGINEERS
9 ALLEN STREET, TOMS RIVER, NEW JERSEY