REVISION

DATE	L.S. NAME	LIC. #
FEB. 1992	THOMAS CRADER	21782
JULY 2009	MICHAEL MCGURL	38338

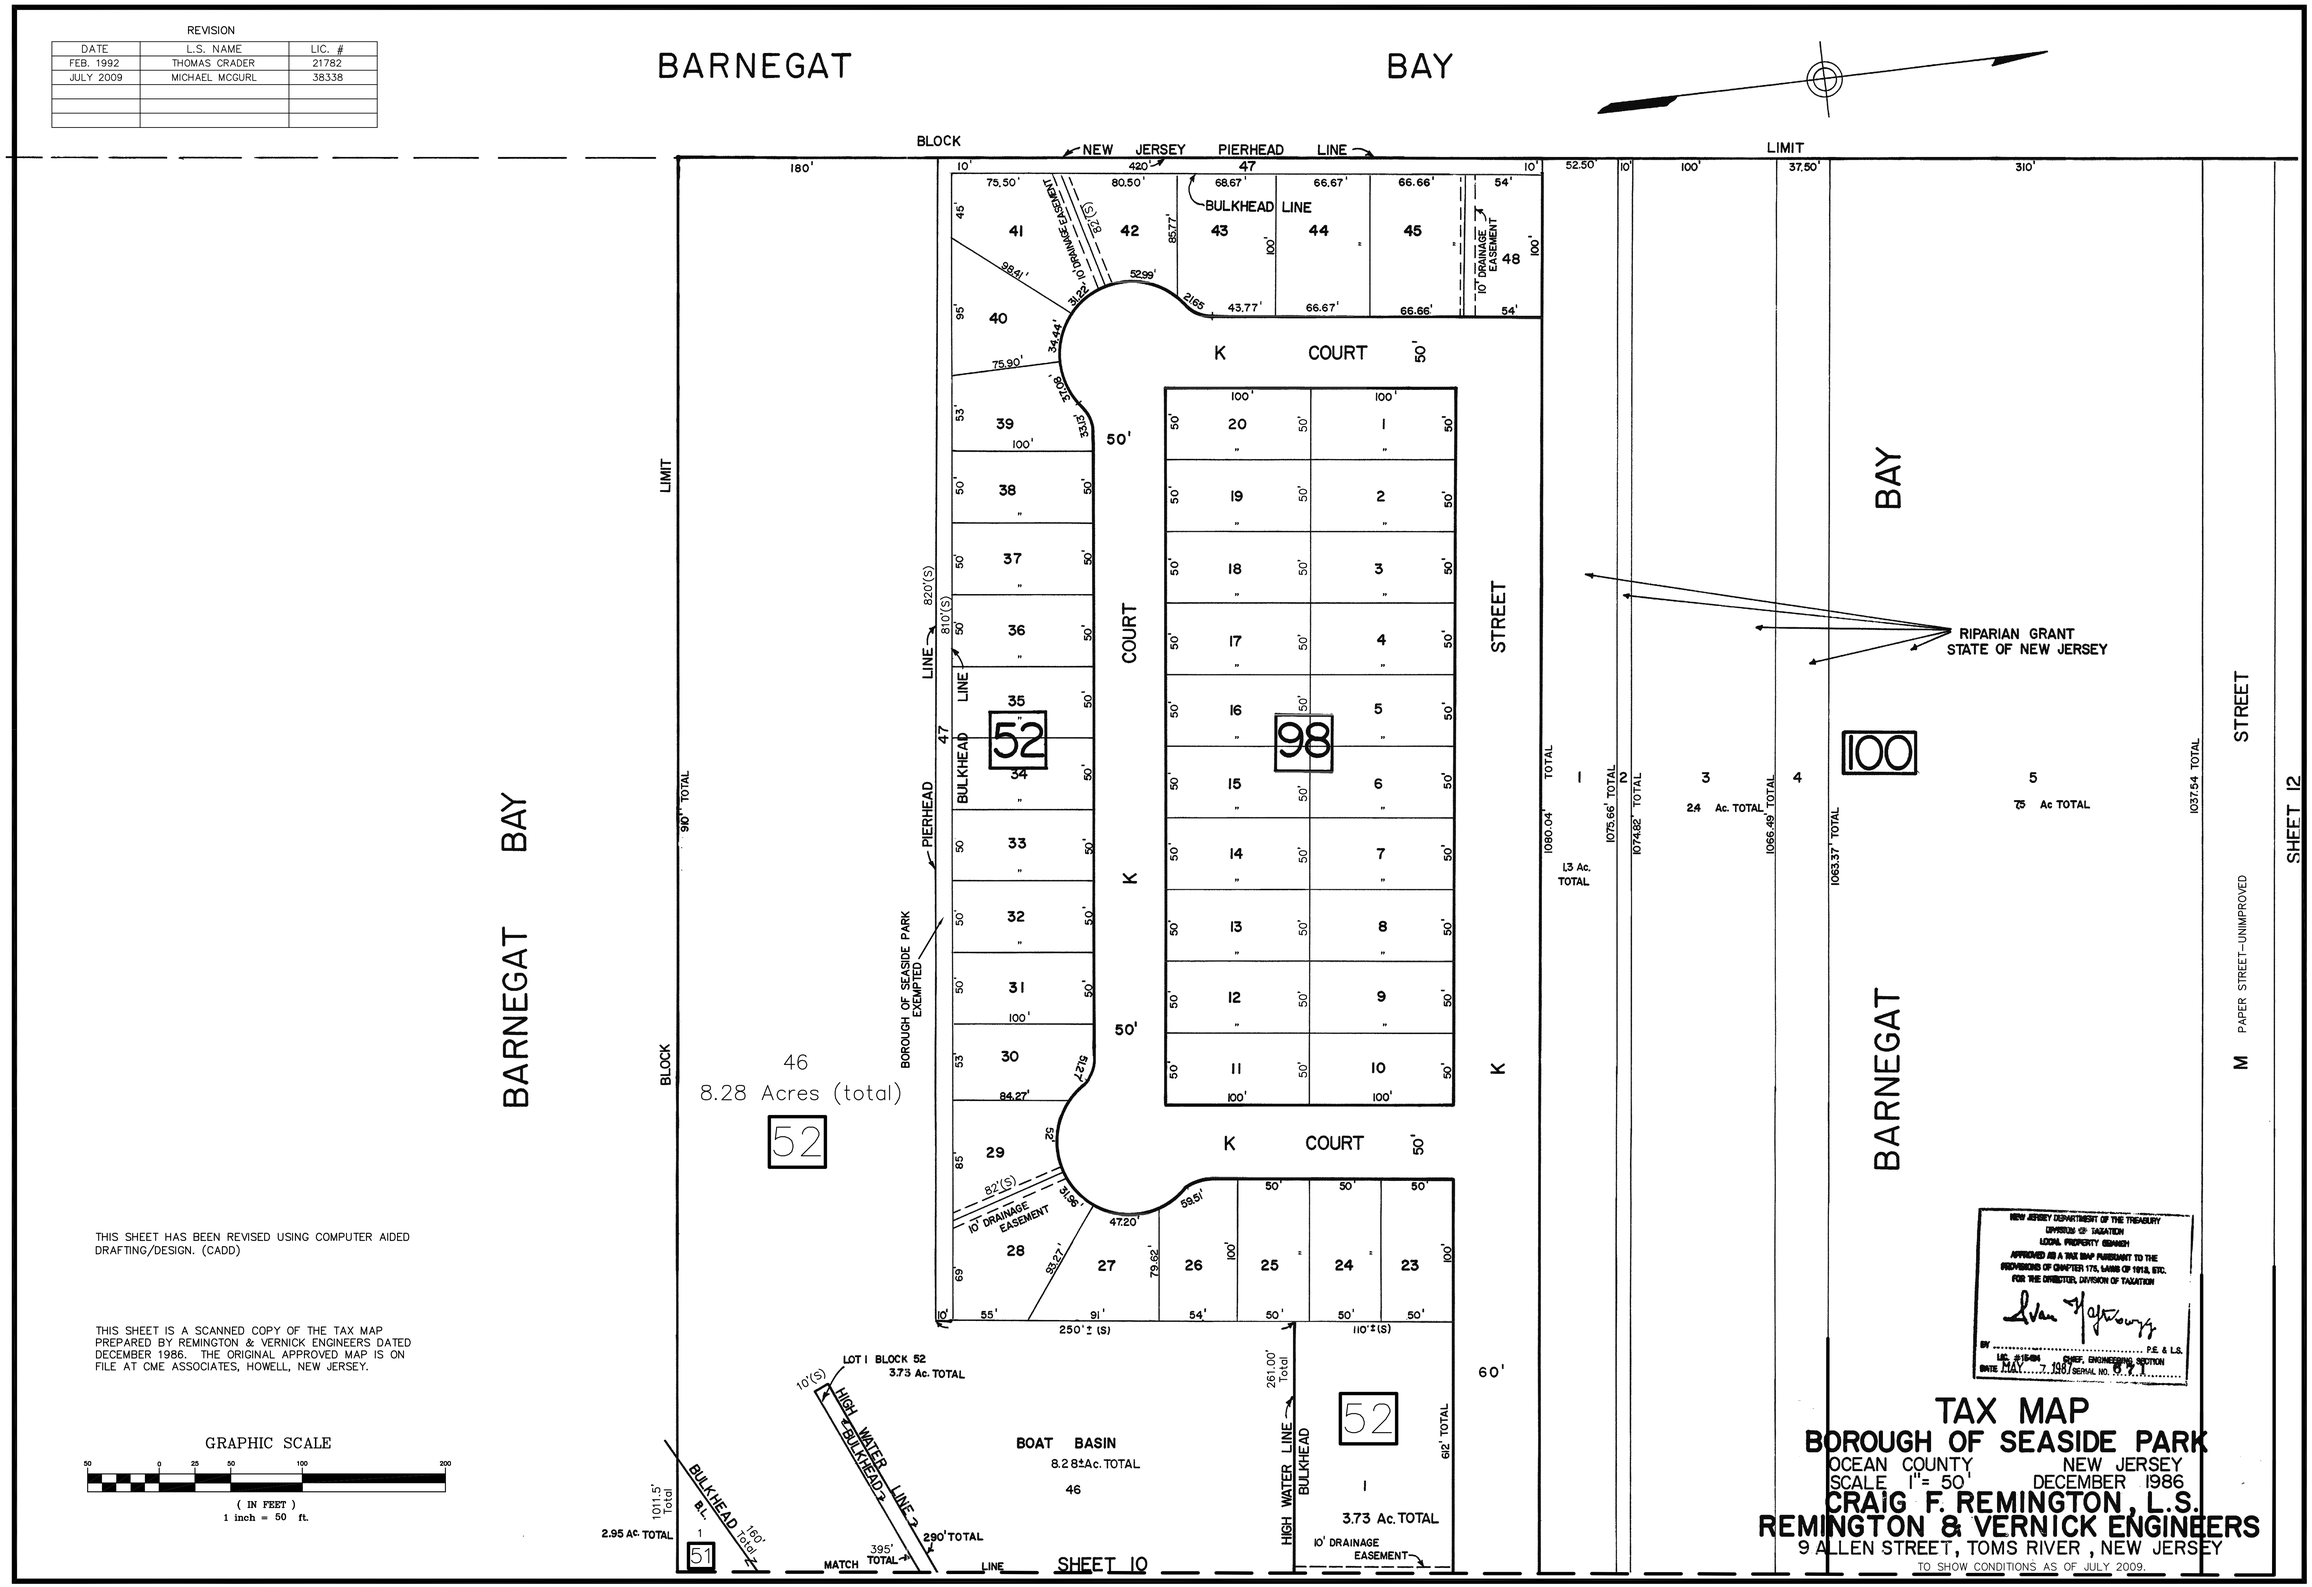

THIS SHEET HAS BEEN REVISED USING COMPUTER AIDED DRAFTING/DESIGN. (CADD)

THIS SHEET IS A SCANNED COPY OF THE TAX MAP PREPARED BY REMINGTON & VERNICK ENGINEERS DATED DECEMBER 1986. THE ORIGINAL APPROVED MAP IS ON FILE AT CME ASSOCIATES, HOWELL, NEW JERSEY.

GRAPHIC SCALE

50 0 25 50 100 200

(IN FEET)
1 inch = 50 ft.

NEW JERSEY DEPARTMENT OF THE TREASURY
DIVISION OF TAXATION
LOCAL PROPERTY BRANCH
APPROVED AS A TAX MAP PURSUANT TO THE PROVISIONS OF CHAPTER 175, LAWS OF 1918, ETC.
FOR THE DIRECTOR, DIVISION OF TAXATION

BY ..... P.E. & L.S.
LIC. #19494 CHIEF, ENGINEERING SECTION
DATE MAY 7 1987 SERIAL NO. 87-7-7

TAX MAP
BOROUGH OF SEASIDE PARK

OCEAN COUNTY NEW JERSEY
SCALE 1" = 50' DECEMBER 1986

CRAIG F. REMINGTON, L.S.
REMINGTON & VERNICK ENGINEERS
9 ALLEN STREET, TOMS RIVER, NEW JERSEY

TO SHOW CONDITIONS AS OF JULY 2009.